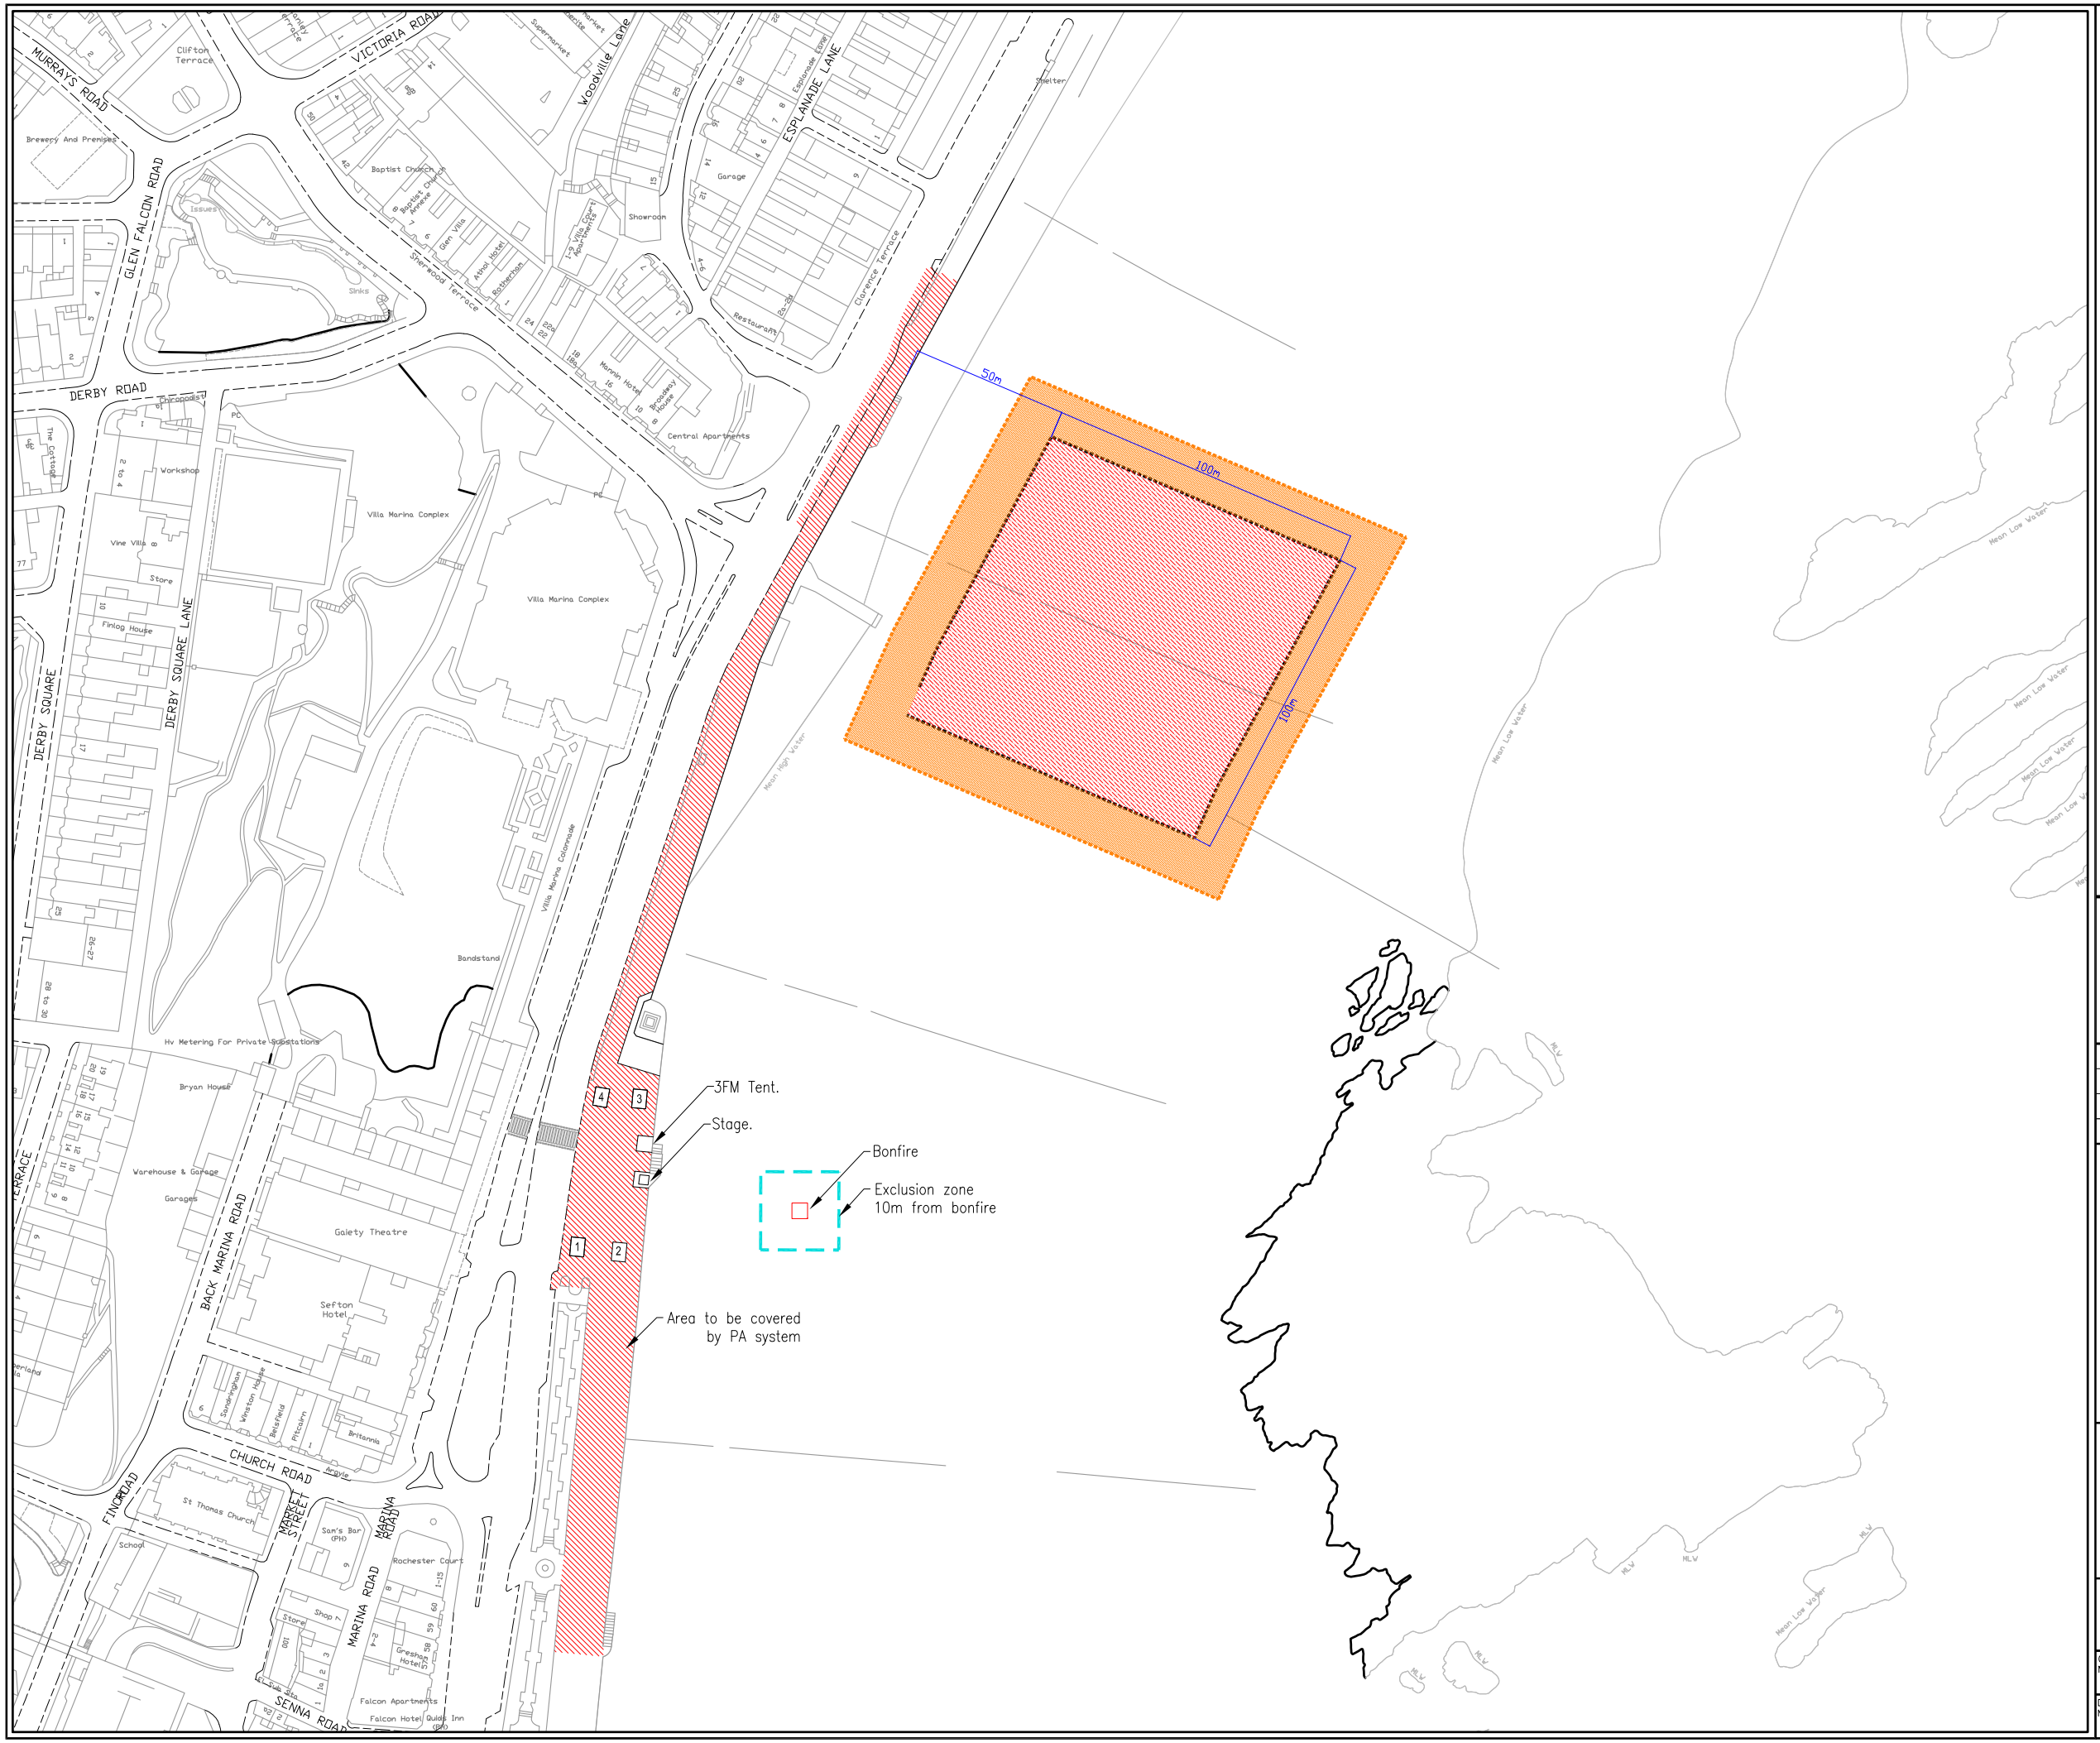


NOTES

1.

CURRENT ISSUE INFORMATION

24.06.19	SPH	DA	PC	A	FOR INFORMATION
DATE	DRWN	CHKD	REVD	ISSUE	

DOUGLAS BOROUGH COUNCIL

Director of Environment & Regeneration

PO Box No. 2
Town Hall
Ridgeway Street
Douglas
Isle of Man
IM99 1AD

Tel: (01624) 696300
Fax: (01624) 696400
Email: enquiries@douglas.gov.im

DOUGLAS BOROUGH COUNCIL
ENVIRONMENT & REGENERATION DEPARTMENT

DOUGLAS FIREWORK DISPLAY
LOCATION PLAN

THIS DRAWING IS ISSUED BY DOUGLAS BOROUGH COUNCIL SUBJECT TO THE CONDITIONS THAT IT IS NOT COPIED EITHER IN WHOLE OR IN PART OR DISCLOSED TO THIRD PARTIES UNLESS PRIOR WRITTEN AUTHORISATION IS GIVEN BY DOUGLAS BOROUGH COUNCIL
PREVIOUS VERSIONS OF THIS DRAWING SHOULD BE STAMPED SUPERSEDED OR DESTROYED
DO NOT SCALE THIS DRAWING – IF IN DOUBT ASK

CONTRACT NO.	SCALE	MASTER SIZE
	A1 1:1000 A3 1:2000	A1
DRAWING NO.		ISSUE
E&R.19.035 EVENT PLAN		A