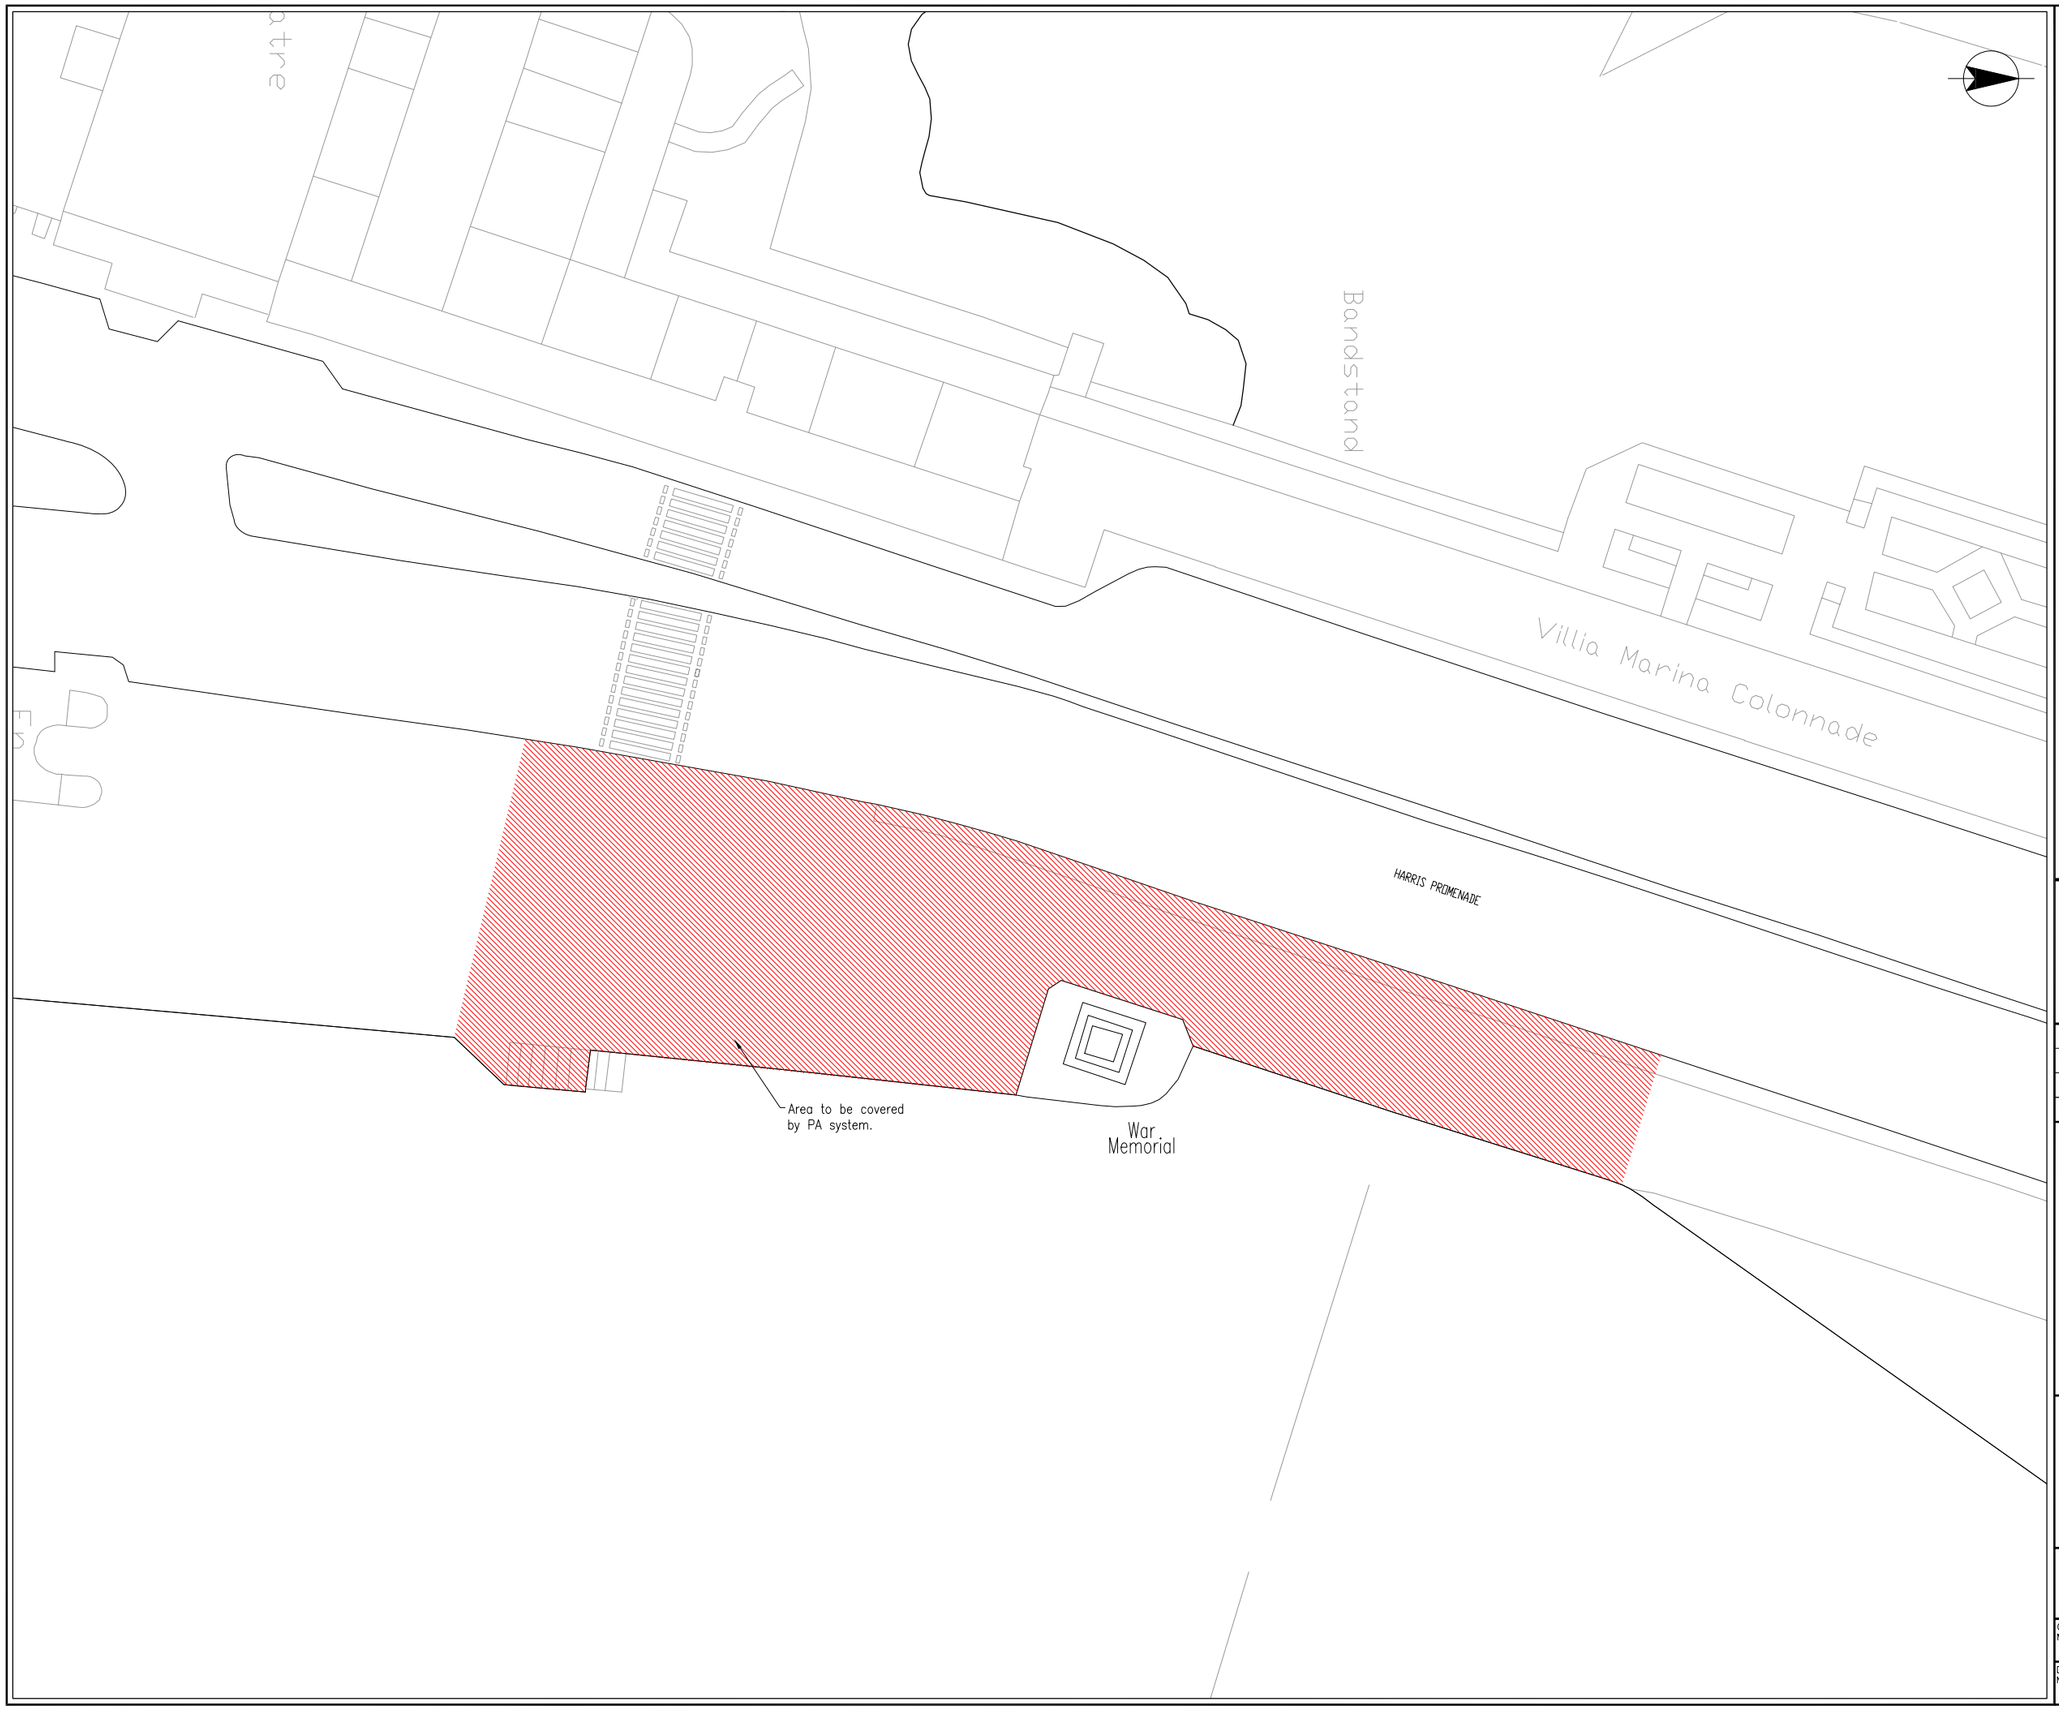


CURRENT ISSUE INFORMATION

DATE	DRWN	CHKD	REVD	ISSUE	
02.03.19	SPH	DA	PC	A	FOR INFORMATION

DOUGLAS BOROUGH COUNCIL

Director of Environment & Regeneration

PO Box No. 2
Town Hall
Ridgeway Street
Douglas
Isle of Man
IM99 1AD

Tel: (01624) 696300
Fax: (01624) 696400
Email: enquiries@douglas.gov.im

DOUGLAS BOROUGH COUNCIL
ENVIRONMENT & REGENERATION DEPARTMENT

REMEMBRANCE SUNDAY
AREA TO BE COVERED BY P.A. SYSTEM

THIS DRAWING IS ISSUED BY DOUGLAS BOROUGH COUNCIL SUBJECT TO THE CONDITIONS THAT IT IS NOT COPIED EITHER IN WHOLE OR IN PART OR DISCLOSED TO THIRD PARTIES UNLESS PRIOR WRITTEN AUTHORISATION IS GIVEN BY DOUGLAS BOROUGH COUNCIL

PREVIOUS VERSIONS OF THIS DRAWING SHOULD BE STAMPED SUPERSEDED OR DESTROYED

DO NOT SCALE THIS DRAWING – IF IN DOUBT ASK

CONTRACT NO.	SCALE	MASTER SIZE
	1:1000	A1
DRAWING NO.		ISSUE
E&R.19.036.1003		A